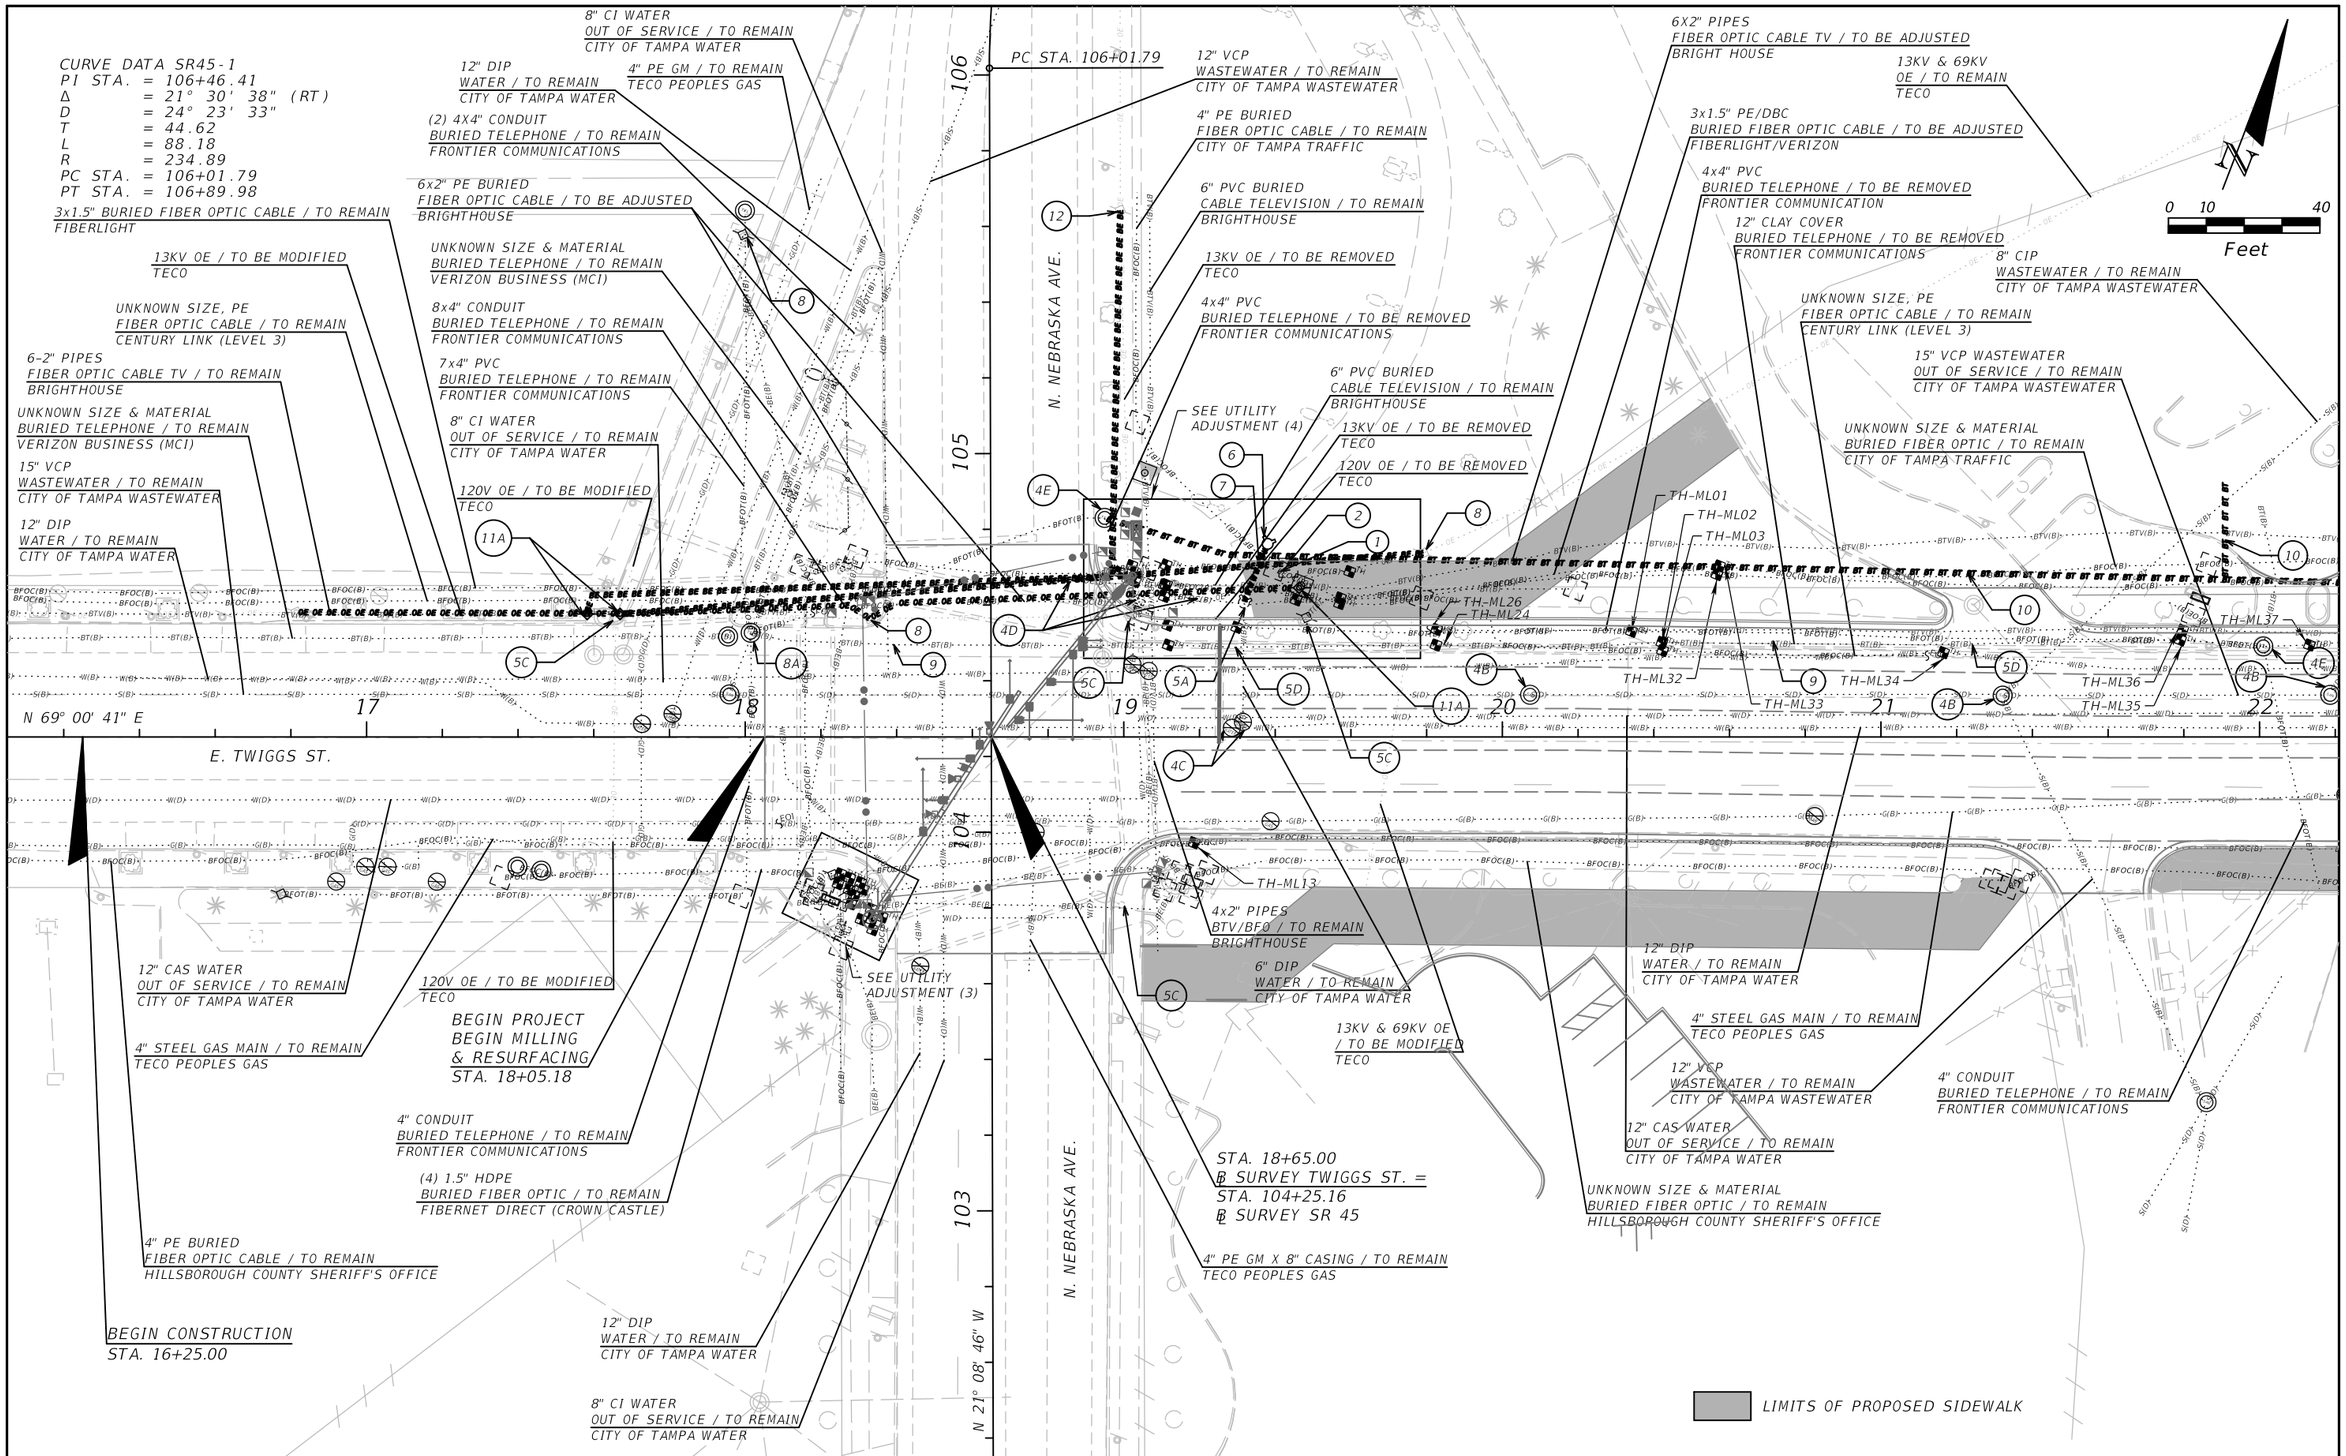

THE OFFICIAL RECORD OF THIS SHEET IS THE ELECTRONIC FILE DIGITALLY SIGNED AND SEALED UNDER RULE 61G15-23.004, F.A.C.

REVISIONS			
DATE	DESCRIPTION	DATE	DESCRIPTION

MEGAN M. TETRO, P.E.
FLORIDA PE NO. 76120
WANTMAN GROUP, INC.
3111 W. MARTIN LUTHER KING JR. BLVD.,
SUITE 375, TAMPA, FL 33607
CERTIFICATE OF AUTHORIZATION NO. 6091

TAMPA HILLSBOROUGH EXPRESSWAY AUTHORITY

ROAD	COUNTY	CONTRACT NO.
TWIGGS	HILLSBOROUGH	O00419

UTILITY ADJUSTMENT (1)

SHEET NO. 4